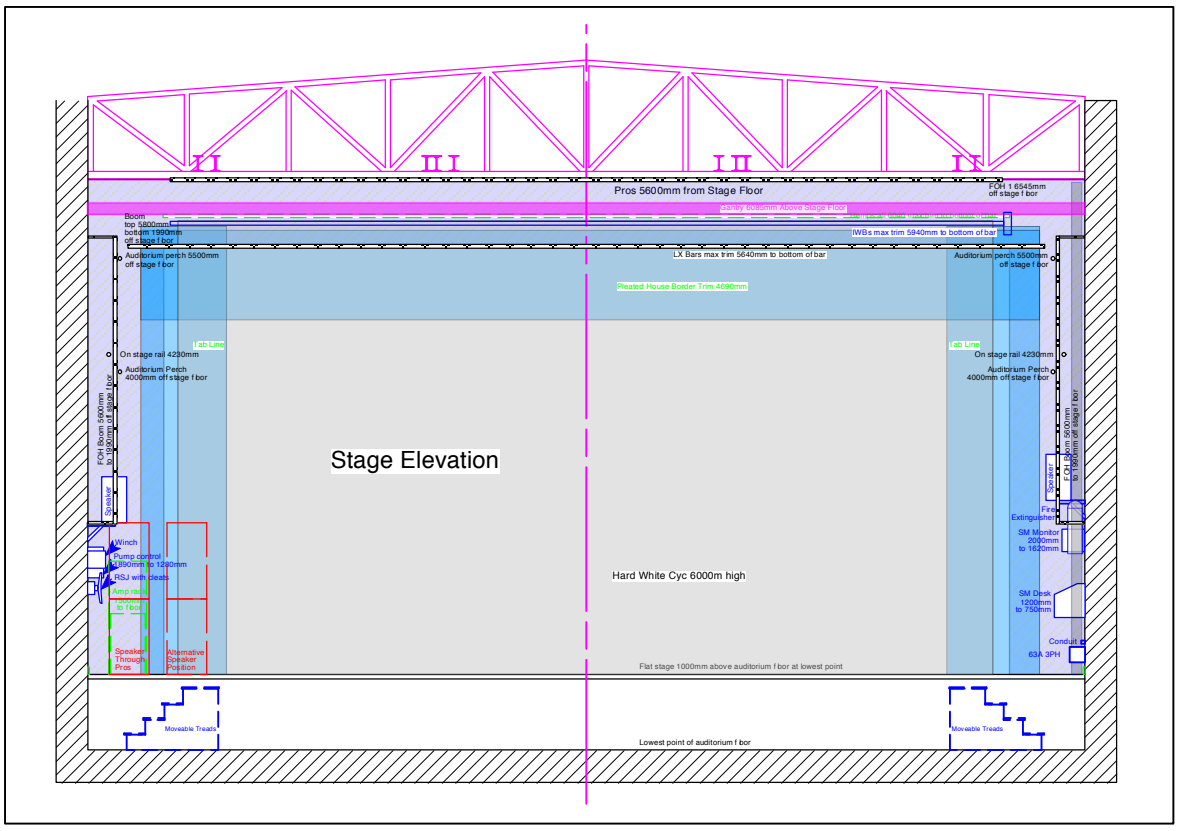

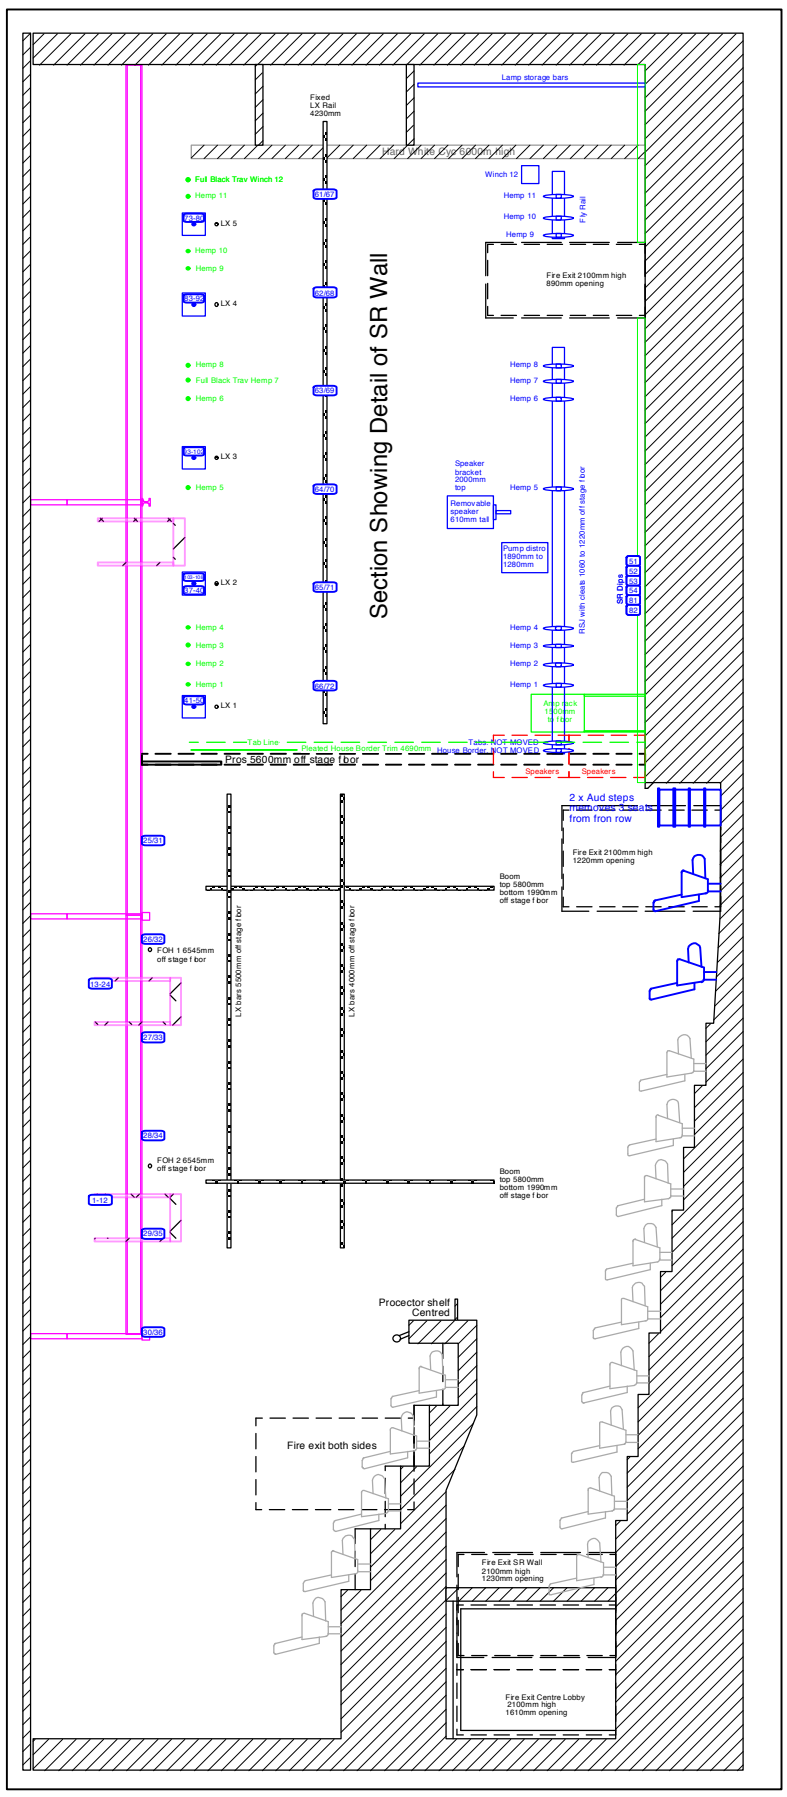

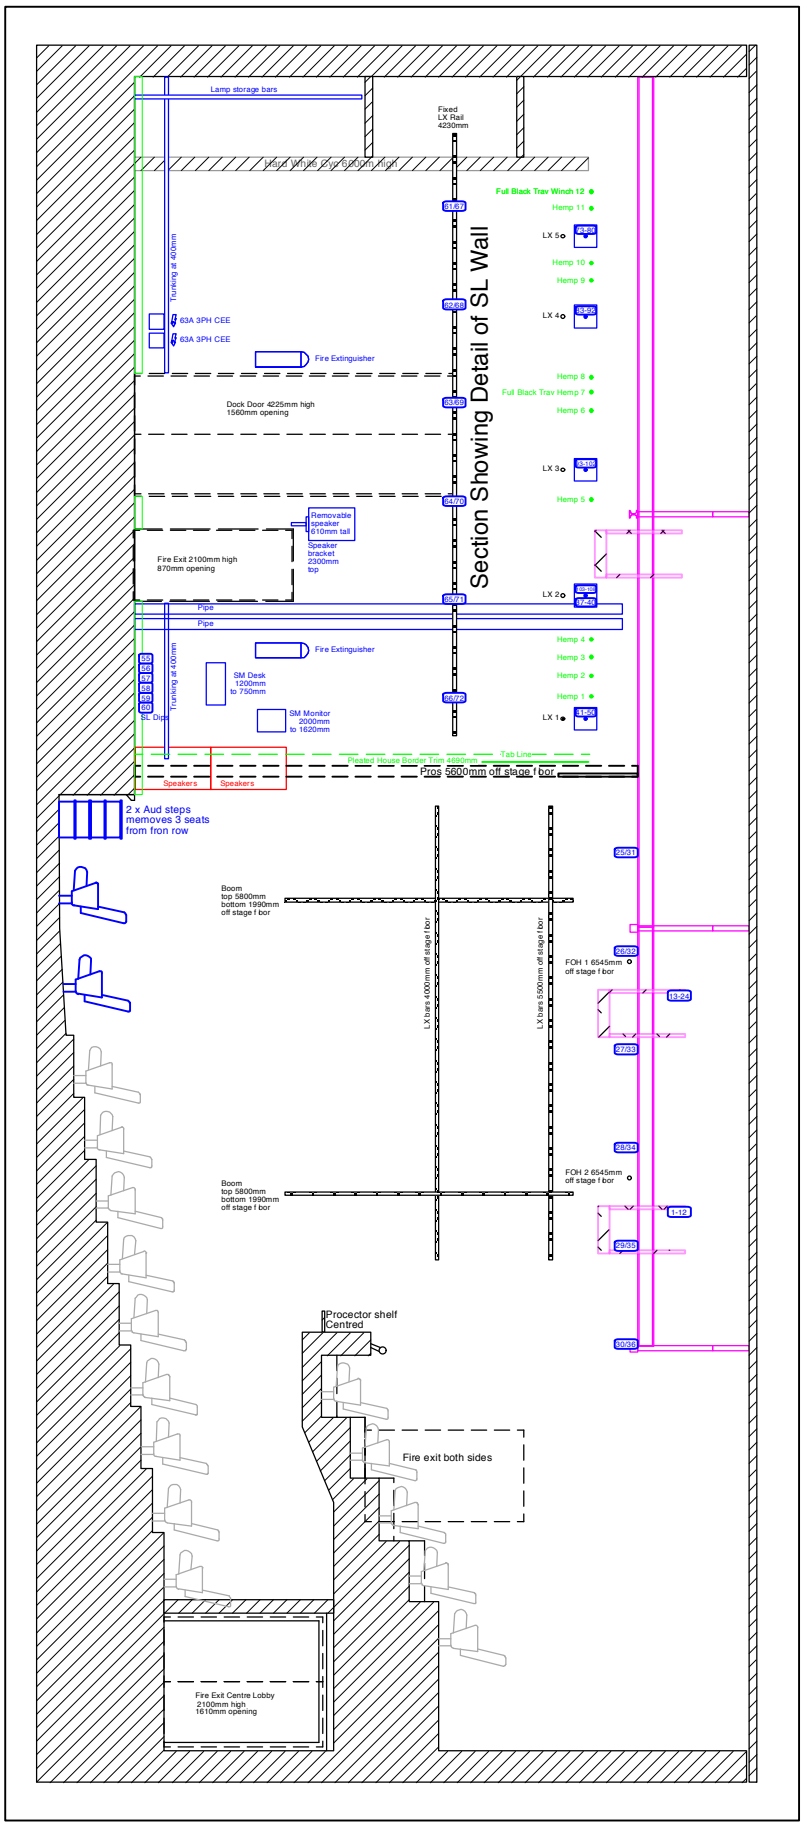

Drawing Name: Hawk's Well Sections		
Scale: 1:100 (A3)	Drawn By: Mark Galione	Date: 20/05/2014
Notes: Sections and Elevation 1st Draft		